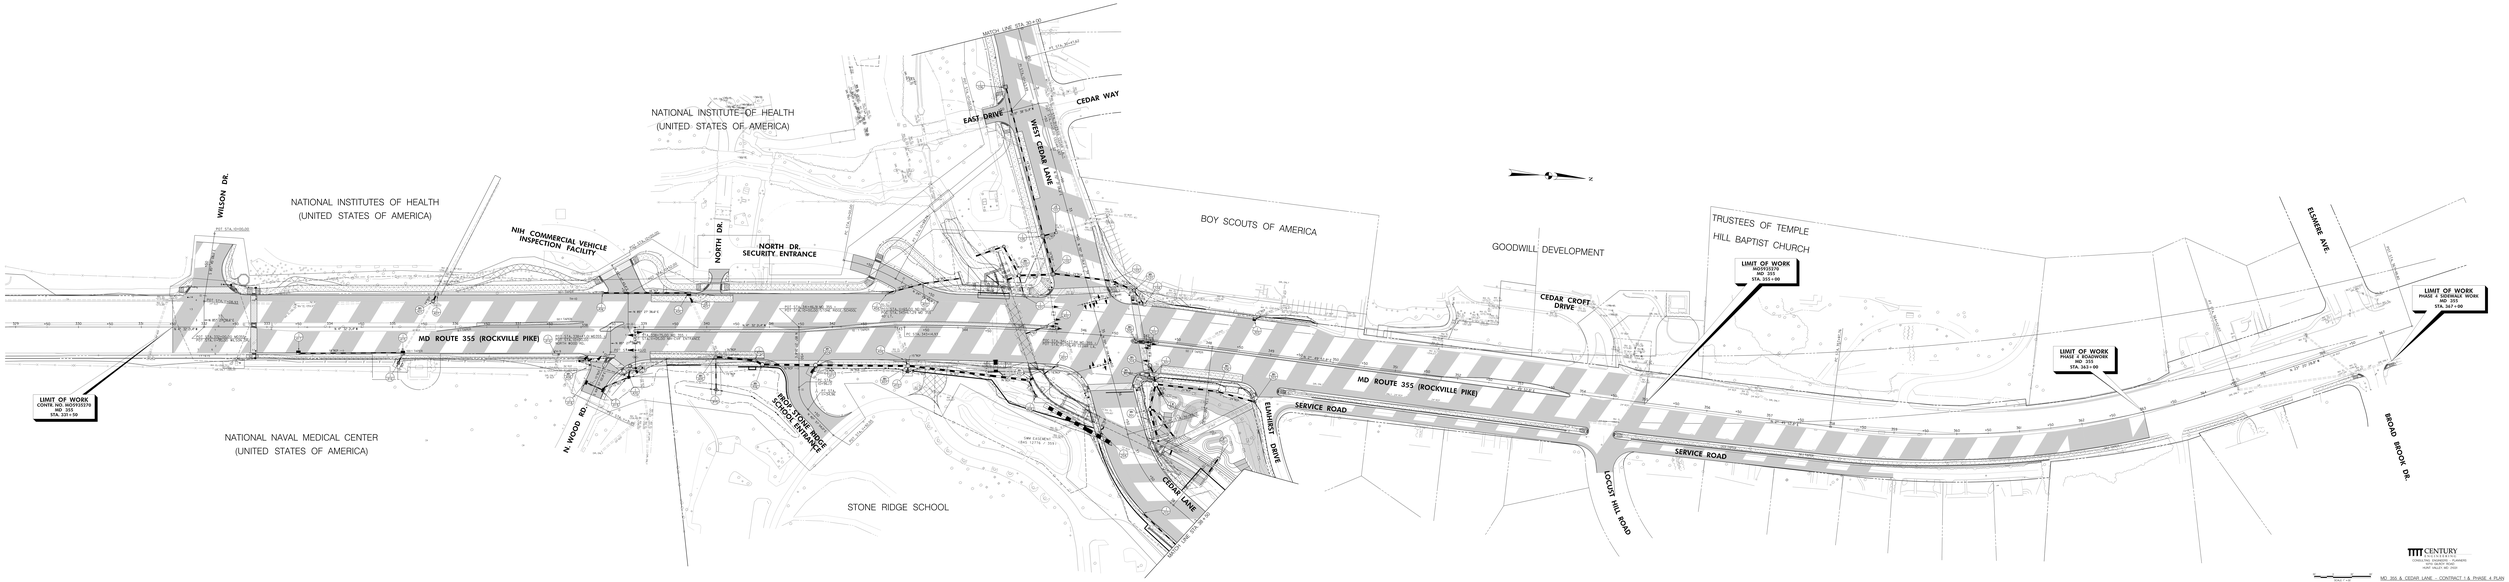
MATCH LINE STA 30+00
NATIONAL INSTITUTE OF HEALTH
(UNITED STATES OF AMERICA)
CEDAR WAY
EAST DRIVE
WEST CEDAR LANE
WILSON DR.
NATIONAL INSTITUTES OF HEALTH
(UNITED STATES OF AMERICA)
NIH COMMERCIAL VEHICLE
INSPECTION FACILITY
NORTH DR.
NORTH DR.
SECURITY ENTRANCE
BOY SCOUTS OF AMERICA
GOODWILL DEVELOPMENT
TRUSTEES OF TEMPLE
HILL BAPTIST CHURCH
CEDAR CROFT
DRIVE
ELKMERE AVE.
LIMIT OF WORK
CONTR. NO. 360593370
MD 355
STA. 325+30
LIMIT OF WORK
MD 355
STA. 355+90
LIMIT OF WORK
PHASE 4 ROADWORK
MD 355
STA. 363+99
LIMIT OF WORK
PHASE 4 ROADWORK
MD 355
STA. 367+90
MD ROUTE 355 (ROCKVILLE PIKE)
MD ROUTE 355 (ROCKVILLE PIKE)
SERVICE ROAD
SERVICE ROAD
ELMHURST DRIVE
LOCUST HILL ROAD
BROAD BROOK DR.
NATIONAL NAVAL MEDICAL CENTER
(UNITED STATES OF AMERICA)
N. WOOD RD.
STONE RIDGE
SCHOOL ENTRANCE
STONE RIDGE SCHOOL
CEDAR LANE
MATCH LINE STA 30+00
TTTI
CENTURY
ENGINEERING
CONSULTING ENGINEERS - PLANNERS
MD 355 & CEDAR LANE - CONTRACT 1 & PHASE 4 PLAN
SCALE 1" = 80' DATE JUNE 27, 2012

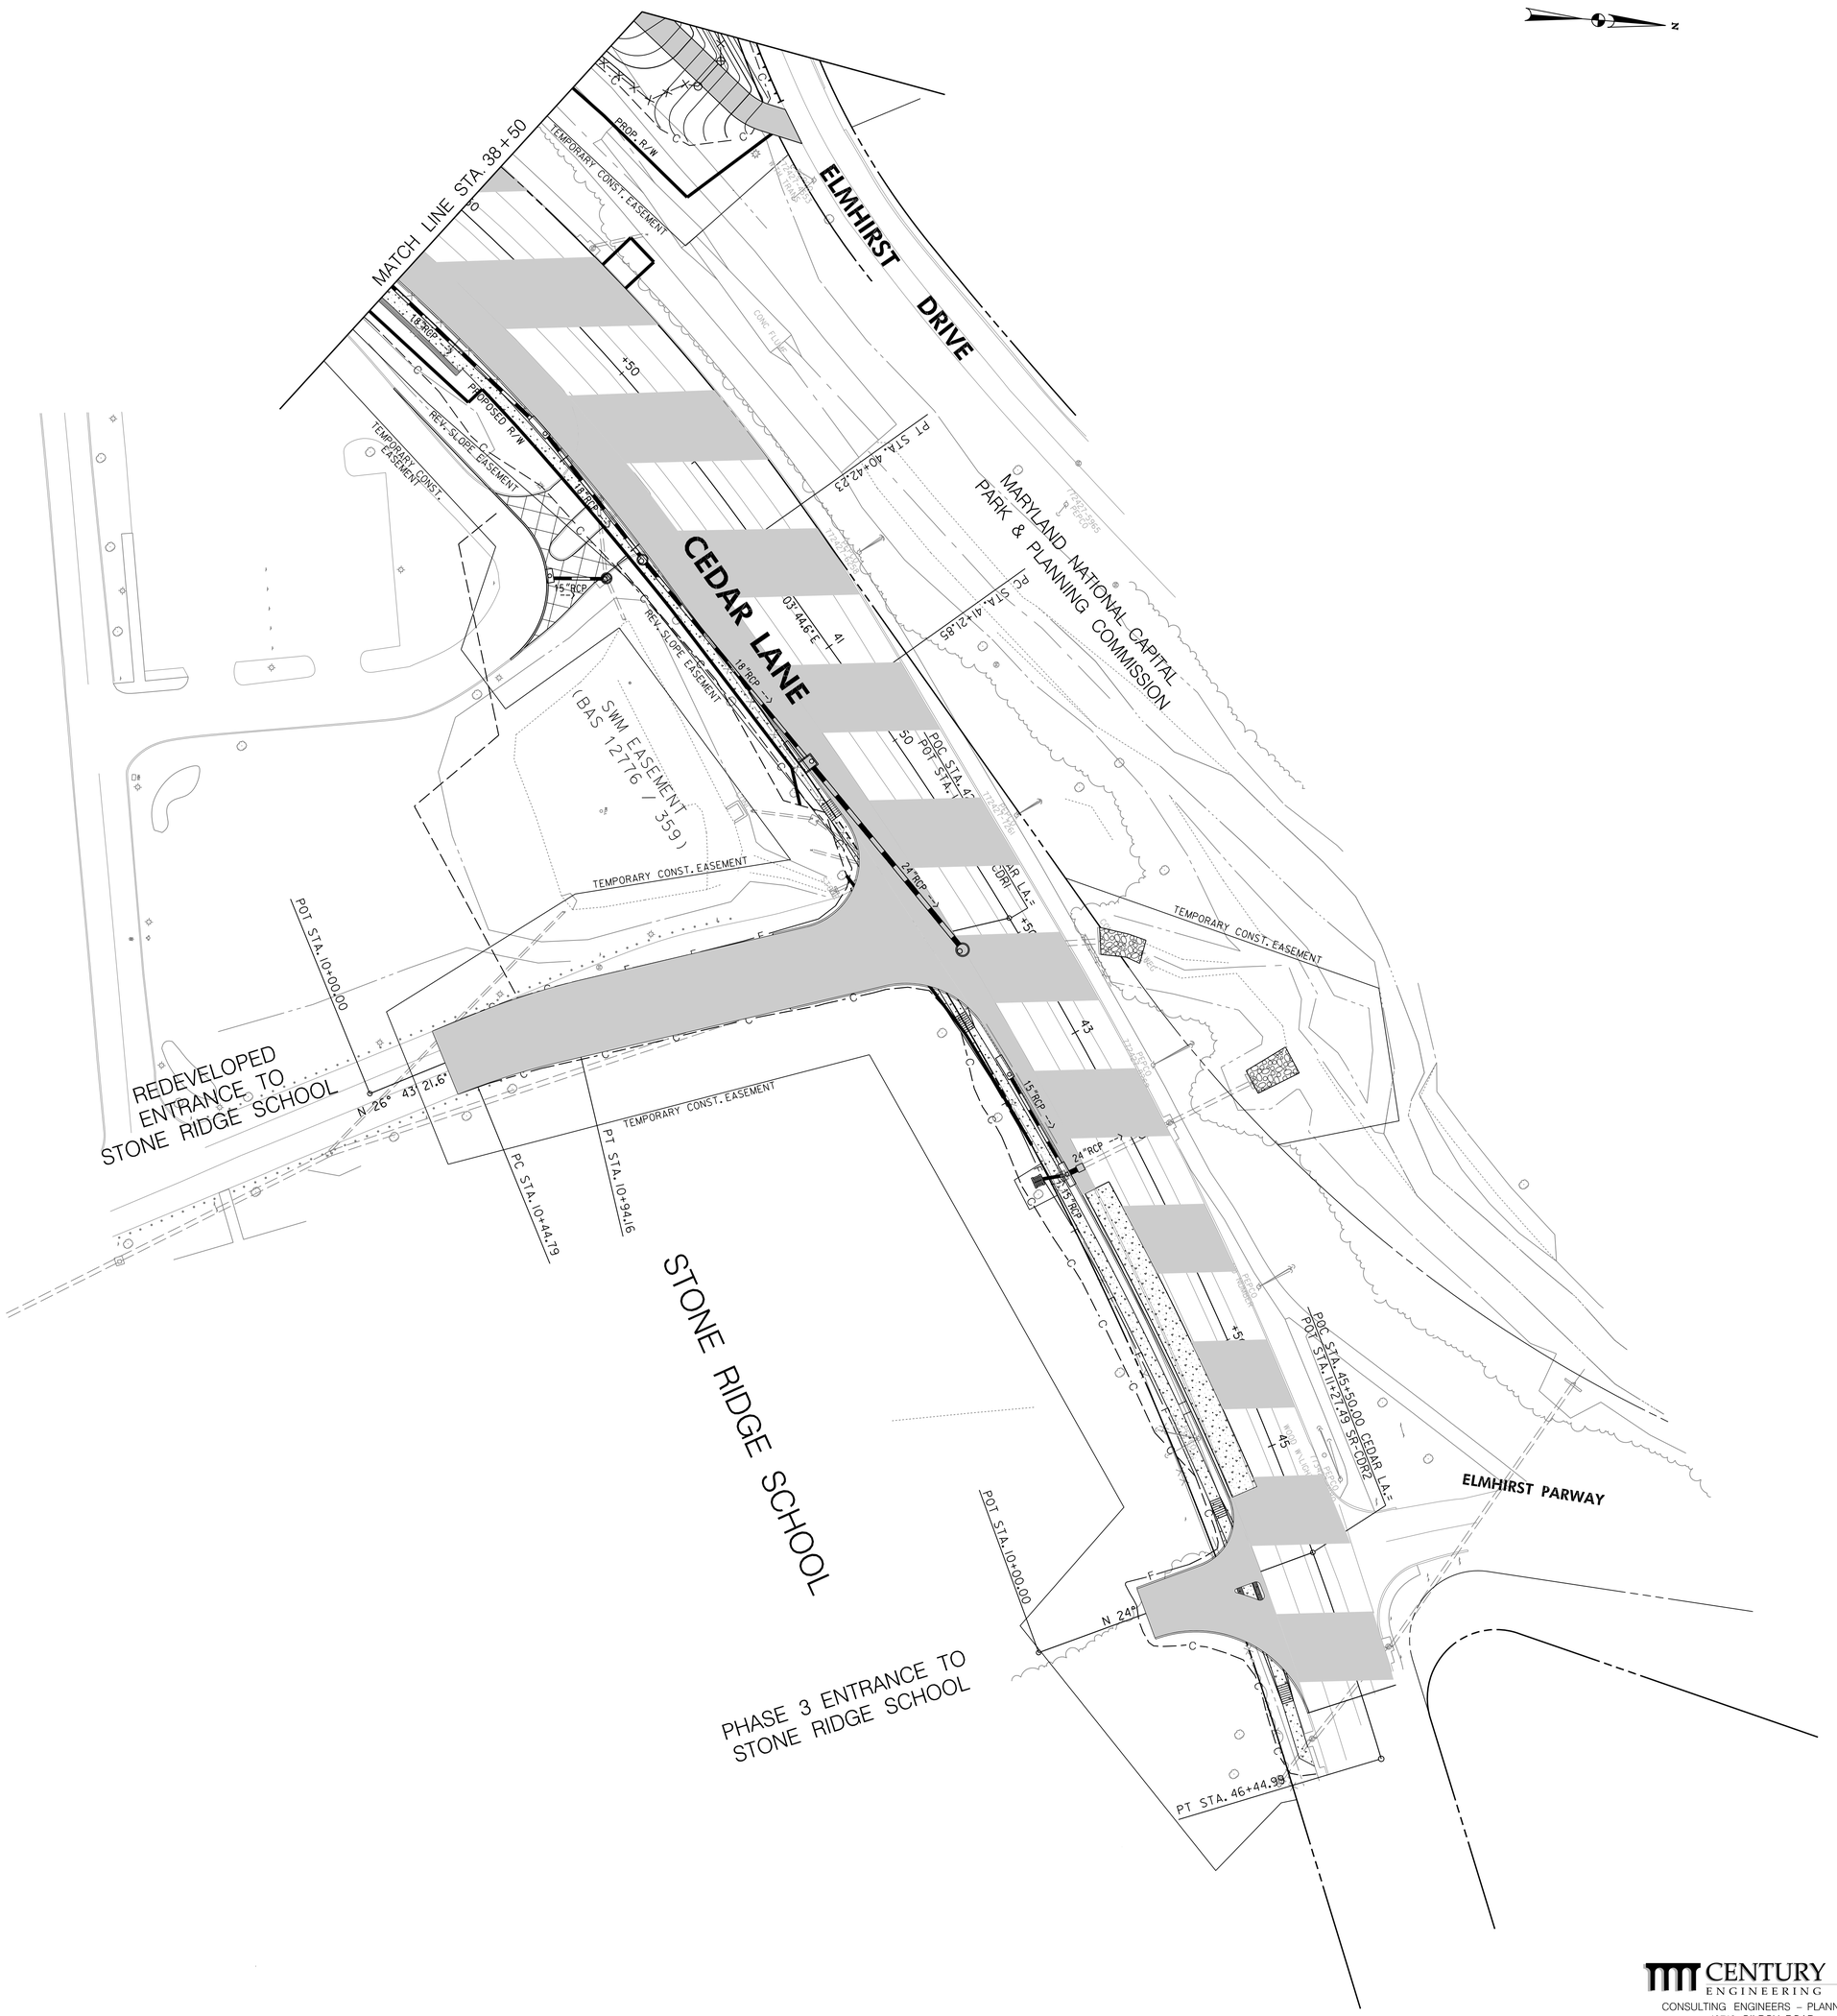

CENTURY ENGINEERING
CONSULTING ENGINEERS – PLANNERS
10710 GILROY ROAD
HUNT VALLEY, MD 21031

30' 0 30' 60'
SCALE: 1" = 30'

MD 355 & CEDAR LANE – CONTRACT 1 PLAN WITH PHASE 4
SCALE: 1" = 30' DATE: JUNE 21, 2010

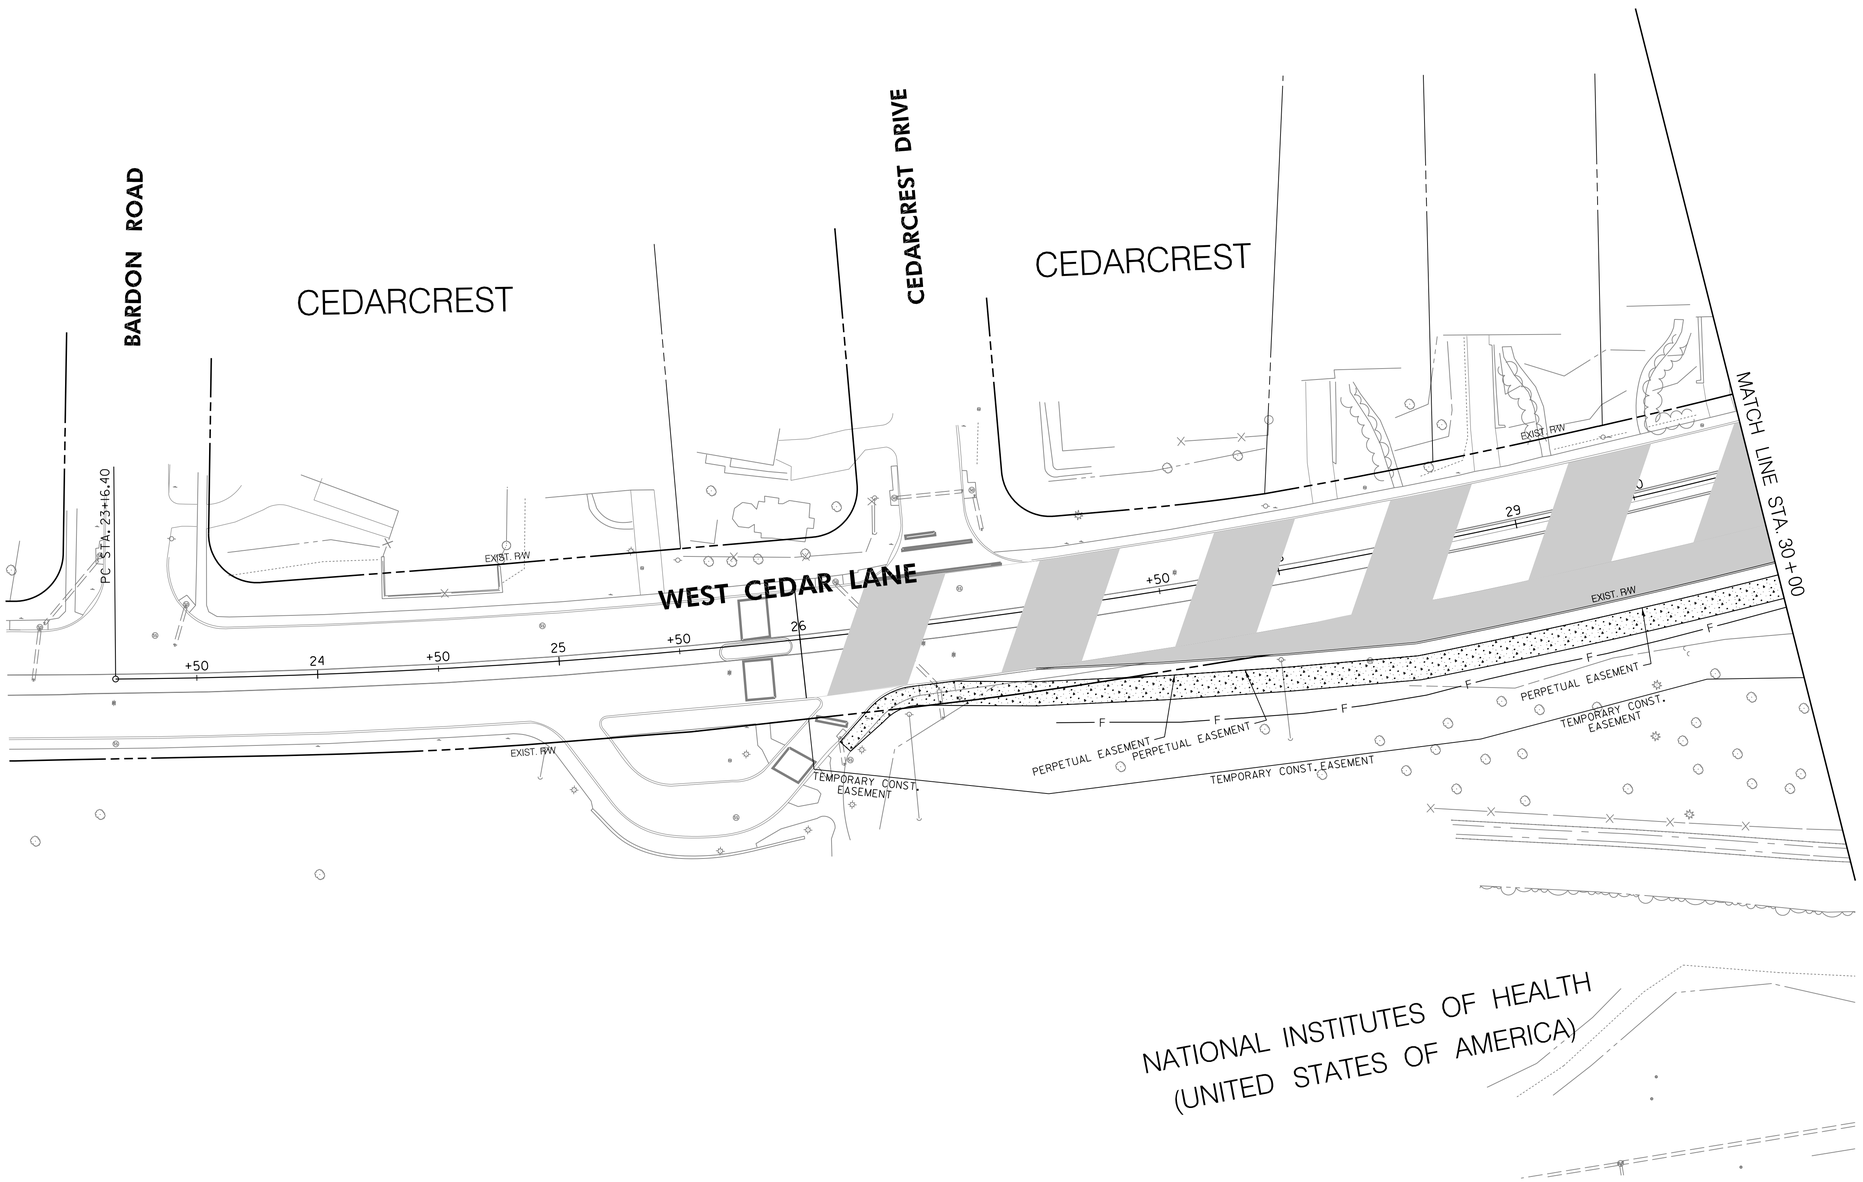

CENTURY ENGINEERING
CONSULTING ENGINEERS – PLANNERS
10710 GILROY ROAD
HUNT VALLEY, MD 21031

30' 0 30' 60'
SCALE: 1" = 30'

MD 355 & CEDAR LANE – CONTRACT 1 PLAN WITH PHASE 4
SCALE: 1" = 30' DATE: JUNE 21, 2010