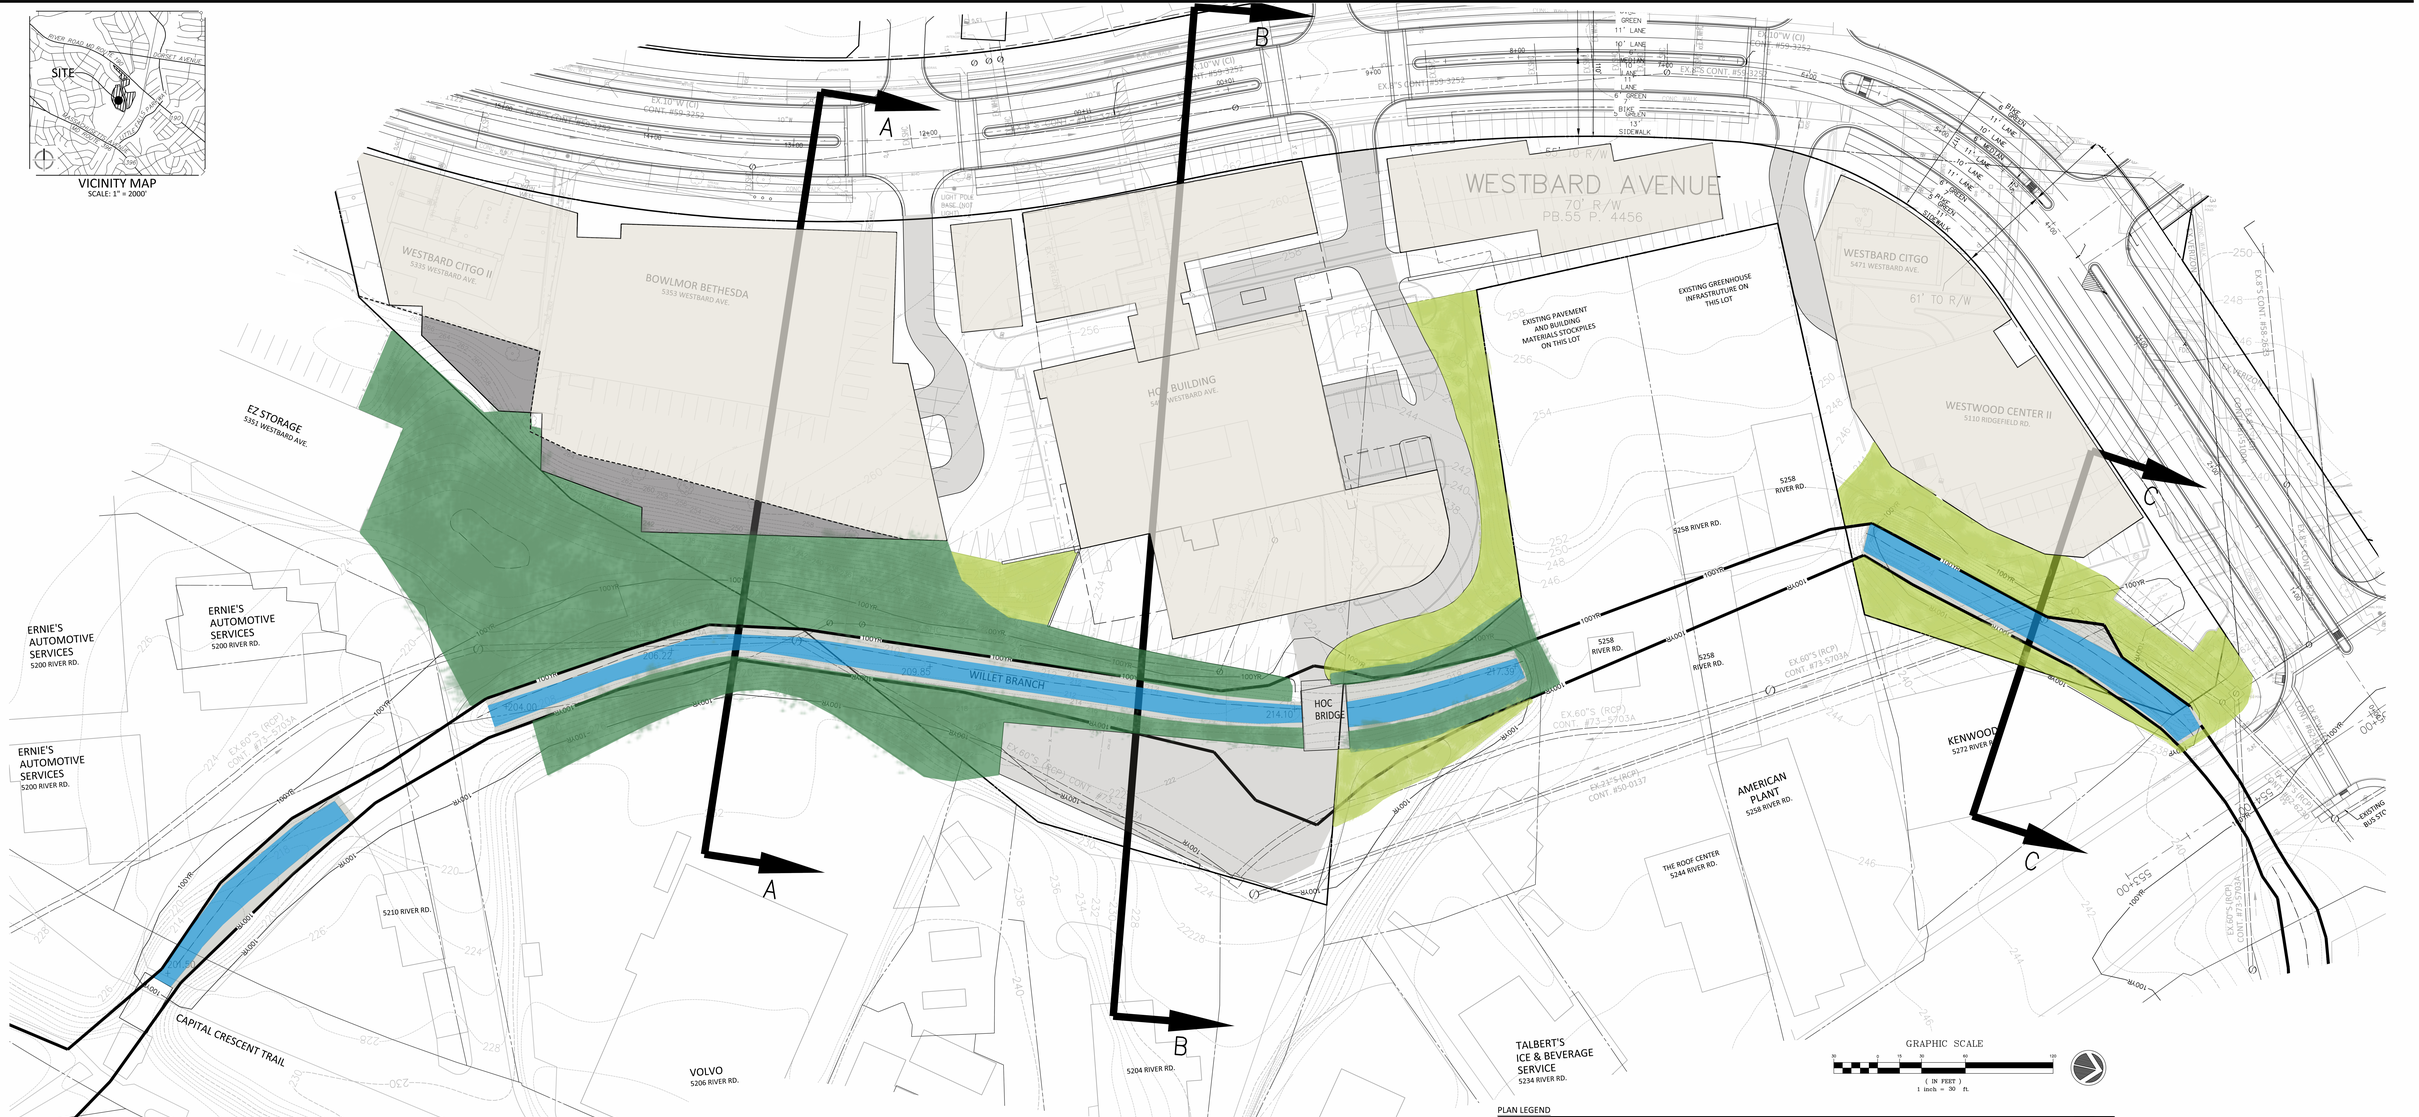

PLAN LEGEND

	PROPERTY LINES		EXISTING PARKING LABEL		EXISTING UTILITY POLE		EXISTING INLETS
	ADJACENT PROPERTY LINES		EXISTING SANITARY CLEANOUT				EXISTING CURB INLET/GRATE INLET
CTV	EXISTING CABLE TELEVISION CONDUIT		EXISTING STORM DRAIN MANHOLE		EXISTING SANITARY MANHOLE	CONC.	EXISTING CONCRETE
	EXISTING ELECTRICAL CONDUIT TO BE REMOVED		EXISTING ELECTRICAL JUNCTION BOX		EXISTING TRAFFIC CONTROL BOX	CURB	EXISTING CURB AND GUTTER
	EXISTING ELECTRICAL CONDUIT TO REMAIN		EXISTING ELECTRICAL MANHOLE		EXISTING TRAFFIC SIGNAL POLE	BLDG.	EXISTING BUILDING
	EXISTING EDGE OF PAVEMENT		EXISTING FIRE DEPARTMENT CONNECTION		EXISTING TREE	STY.	EXISTING STORY
F	EXISTING FENCE LINE		EXISTING FIRE HYDRANT		EXISTING CABLE TELEVISION PEDESTAL	TRFM.	EXISTING ELECTRICAL TRANSFORMER
GAS	EXISTING NATURAL GAS CONDUIT TO BE REMOVED		EXISTING GAS MANHOLE	MH	EXISTING UNKNOWN UTILITY MANHOLE	ASPH.	EXISTING ASPHALT
	EXISTING NATURAL GAS CONDUIT TO REMAIN		EXISTING GUY POLE		EXISTING WATER METER	ESMT.	EXISTING EASEMENT
OHW	EXISTING OVERHEAD WIRES TO BE REMOVED		EXISTING GAS VALVE		EXISTING WATER MANHOLE	RCP	EXISTING REINFORCED CONCRETE PIPE
OHW	EXISTING OVERHEAD WIRES TO REMAIN		EXISTING LIGHT POLE		EXISTING WATER VALVE	CMP	EXISTING CORRUGATED METAL PIPE
	EXISTING TELE COMMUNICATIONS CONDUIT TO BE REMOVED		EXISTING PHONE PEDESTAL		EXISTING BOLLARD	BRL	EXISTING BUILDING RESTRICTION LINE
	EXISTING TELE COMMUNICATIONS CONDUIT TO REMAIN		EXISTING PHONE MANHOLE		EXISTING SIGN POST	R/W	EXISTING RIGHT-OF-WAY
	EXISTING PUBLIC UTILITIES EASEMENTS		MONITORING WELL		EXISTING WOOD POST		
S	EXISTING SANITARY SEWER CONDUIT TO BE REMOVED						
S	EXISTING SANITARY SEWER CONDUIT TO REMAIN						
8"SAC	PROPOSED SANITARY SEWER CONDUIT					100YR	EXISTING 100 YEAR FLOOD PLAIN
	EXISTING STORM DRAIN CONDUIT TO BE REMOVED						
	EXISTING STORM DRAIN CONDUIT TO REMAIN						

VIKA
ENGINEERS PLANNERS
LANDSCAPE ARCHITECTS SURVEYORS
VIKA MARYLAND, LLC
20251 CENTURY BOULEVARD SUITE #400
GERMANTOWN, MARYLAND 20874
PHONE: (301) 916-4100
FAX: (301) 916-2262
GERMANTOWN, MD. MCLEAN, VA.

PREPARED FOR:
EQUITY ONE, INC.
410 PARK AVENUE
SUITE 1220
NEW YORK, NY 10022
212-796-1760
ATTN:MICHAEL BERFIELD
E-mail:mberfield@equityone.net

REVISIONS	DATE

PROFESSIONAL SEAL

I HEREBY CERTIFY THAT THESE DOCUMENTS WERE PREPARED OR APPROVED BY ME, AND THAT I AM A DULY LICENSED PROFESSIONAL ENGINEER UNDER THE LAWS OF THE STATE OF MARYLAND.
DRYLAND ROBINSON LICENSE No. 32112
EXPIRATION DATE: DECEMBER 14, 2018

WESTBARD AVENUE

7TH ELECTION DISTRICT
MONTGOMERY COUNTY, MARYLAND
WSSC GRID: 207NW05
TAX MAP:HM13

WESTBARD AVENUE WILLET BRANCH EXHIBIT

DRAWN BY: KP
DESIGNED BY: WR
DATE ISSUED: 08/01/2016
DRAWING NO.
SHEET NO. 1 OF 4

FILE: WILLET BRANCH EXHIBIT, Plotted By: robinson