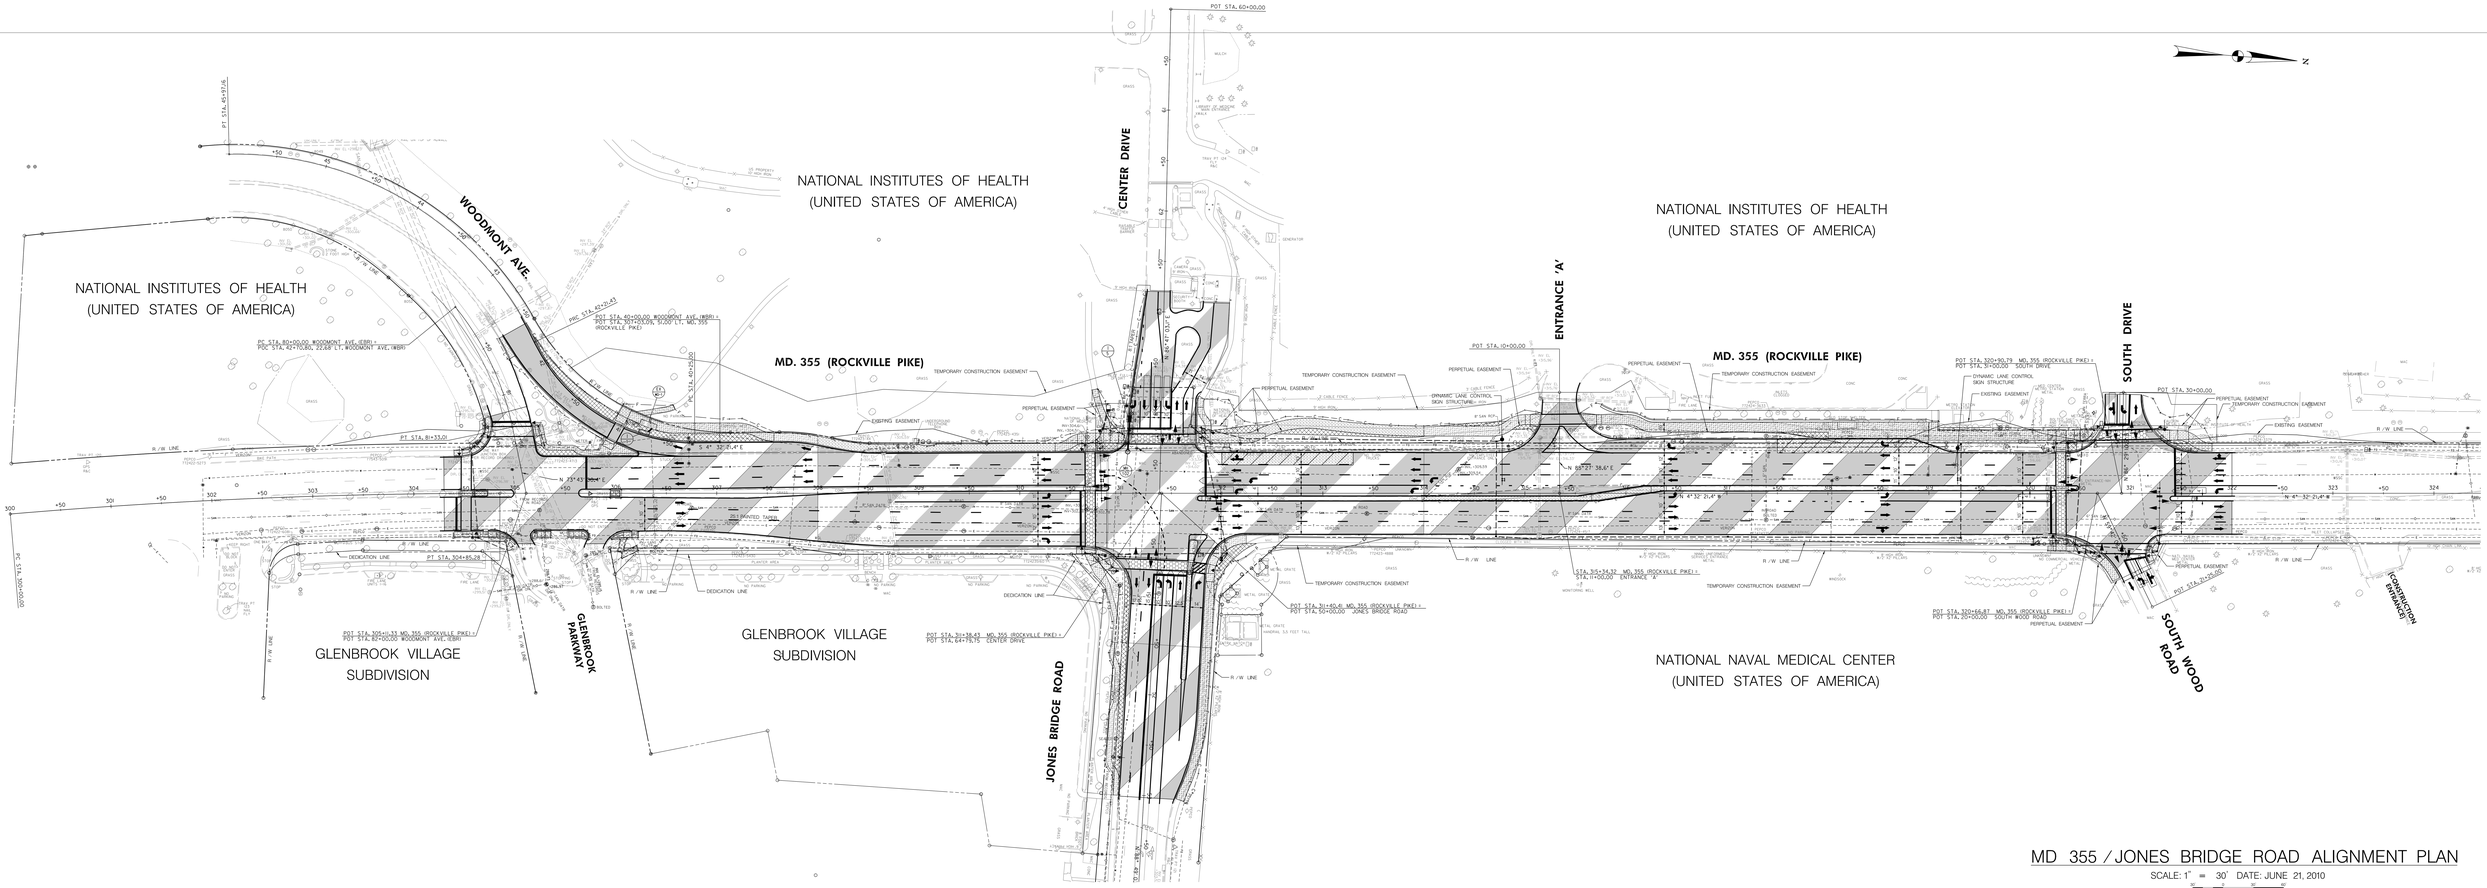

MD 355 / JONES BRIDGE ROAD ALIGNMENT PLAN

SCALE: 1" = 30' DATE: JUNE 21, 2010

SCALE: 1" = 30'

(WD-AM06_MD355JB.DGN